

Landscape Masterplan *Scale 1:1000@A1*

H1 Proposed Native Hedgerow
Planting Mix

Boundary detail - Hedge mix
Whips, 60 - 90cm, 4 plants per m²
7.5% *Euonymus europaeus*
45% *Craetagus monogyna*
35% *Ilex aquifolium*
7.5% *Quercus robur*
5% *Rosa canina*

2 rows 400mm apart,
@ 450mm centres

H2 Proposed Native Hedgerow
Planting Mix

100% Front Garden detail - Hedge mix
2 rows
Elaeagnus x ebbingei

2 rows 400mm apart,
@ 450mm centres

Sabre Lighting Treatments

TYPE 1 COLUMN DETAILS

HEIGHT : 6m
BRACKET LENGTH : Post-top
INCLINATION : 5 Degree uplit
COLUMN QUANTITY : 12
LANTERN DETAILS :
AVERAGE WATTAGE (CLO) : 38w
MAKE & MODEL : C.U.Photocore P852-12-F2-NW-CB1000

TYPE 2 COLUMN DETAILS

HEIGHT : 6m
BRACKET LENGTH : Post-top
INCLINATION : 5 Degree uplit
COLUMN QUANTITY : 17
LANTERN DETAILS :
AVERAGE WATTAGE (CLO) : 38w
MAKE & MODEL : C.U.Photocore P852-12-F2-NW-CB1000

TYPE 3 COLUMN DETAILS

HEIGHT : 6m
BRACKET LENGTH : Post-top
INCLINATION : 5 Degree uplit
COLUMN QUANTITY : 17
LANTERN DETAILS :
AVERAGE WATTAGE (CLO) : 38w
MAKE & MODEL : C.U.Photocore P852-12-F2-NW-CB1000

Public Lighting Cable Chamber as per Kildare Local Authority Public Lighting Specification.

2x0.6mm XLPE/NA PVC cable laid in ducting to ETQ/ET101. Single wall ducting, colour red to be used manufactured from high density polyethylene (H.D.P.E.), 107mm external diameter, having a wall thickness of 5mm. This ducting to have the words "Street Lighting" stamped on letter size 1mm at 1m intervals. The lettering to face upmost in the ducting. All ducting to Local Authority specification. This is a detail layout and not indicative of where ducts are to be laid.

Public Lighting Piller located at least 2m from ESB pillar

Electronic Photocells switched at 20:00hrs

Landscape Treatments

Soft Landscape Treatment

Proposed Tree planting - See List

Existing Trees

Retain Existing Hedgerow
Meadow areas to be planted
- around existing hedgerows

General grass areas
Open space

Private grass areas

Ground cover mix

H1 Native Hedgerow

H2 Front garden hedgerows
Elaeagnus x ebbingei

Bulb planting mix

Playground - Safe Grass
or similar approved

Grass Crete
or similar approved

Hard Landscape Treatment

Permeable paving-driveways
or similar approved

Permeable paving-on street parking
or similar approved

Horizontally-oriented chip in top layer,
or similar approved

Brushed Concrete Footpath
or similar approved

Tarmacadam surface
or similar approved

Existing KCC Path

Roller surface
to allow KCC Vehicle access

Boundary Treatment

Boundary Treatment 1
2.5 m High Noise Barrier
or similar approved

Boundary Treatment 2
3.5 m High Noise Barrier
or similar approved

Boundary Treatment 3
2 m High Black Wall
or similar approved

Boundary Treatment 4
1.8 m High Wooden Panel Fence
or similar approved

Boundary Treatment 5
2 m High Feature Wall - Stone Wall
Fair Face to Private Realm
or similar approved

Boundary Treatment 6
2m High Feature Wall - Brick Wall
Fair Face to Private Realm
or similar approved

Boundary Treatment 7
1.2 m Metal Railing
or similar approved

Boundary Treatment 8
1.2 m Post and Railing
two details
or similar approved

Boundary Treatment 9
2m High Feature Wall - Dry Ditch
Fair Face to Private Realm
or similar approved

Professional Gate
see details
or similar approved

Vehicle Gate access
see details
or similar approved

Bin Store
No outside access to
back garden

NATURAL PLAY ITEMS:

Play Item 1
Shady Alley 1/4" x 1/2" (0- Similar Approved)

Play Item 2
Twisted Net H3025-100 (0- Similar Approved)

Play Item 3
Balancing Beam
(0- Similar Approved)

Play Item 4
Overhead Bars NAT1607 (0- Similar Approved)

Play Item 5
Parallel Bars NAT1331 (0- Similar Approved)

Play Item 6
Embarkment Slide (0- Similar Approved)

Play Item 7
Butterfly Sea-saw NR0108 (0- Similar Approved)

Proposed Tree Planting

No.	Name.	Size.
1	<i>Quercus robur</i> 'Fastigiata',	14-16cm
2	<i>Acer campestre</i> 'Elsrijk',	14-16cm
3	<i>Pyrus</i> 'Chanticleer',	12-14cm
4	<i>Betula utilis</i> 'Jacquemontii',	14-16cm
5	<i>Betula pendula</i> ,	14-16cm
6	<i>Corylus colurna</i>	16-18cm
7	<i>Alnus glutinosa</i>	14-16cm
8	<i>Malus sylvestris</i>	120 cm r/b
9	<i>Sorbus aucuparia</i> ,	14-16cm
10	<i>Pinus sylvestris</i>	120 cm r/b
11	<i>Aesculus hippocastanum</i> ,	16-18cm
12	<i>Quercus robur</i> ,	14-16cm
13	<i>Tilia cordata</i> ,	14-16cm
14	<i>Juglans nigra</i>	120 cm r/b
15	<i>Cedrus deodora</i> ,	120 cm r/b
16	<i>Acer griseum</i>	14-16cm
17	<i>Amelanchier lamarckii</i>	200 cm r/b
18	<i>Arbutus unedo</i>	200 cm r/b
19	<i>Rhus typhina</i>	120 cm r/b
20	<i>Viburnum opulus</i>	100cm r/b

Revisions:

REV	DATE	BY	DESCRIPTION
Q	11.09.19	JC	Revised Paths
R	04.10.19	MR	Revised Paths & Turnabout
S	09.10.19	JC	Revised Paths & Turnabout
T	16.10.19	JC	Access gate relocated
U	24.10.19	MR	Revised Paths
V	25.10.19	MR	Revised Layout

Project Title:
Proposed Development at Lands adjoining Brayton Park,
Kilcock, Co. Kildare.

Client: Rycroft Homes Ltd.

Drawing Title: Landscape Masterplan

Job No.: 1412

Ronan MacDiarmada +Associates Ltd.
Landscape Architects and Consultants.

5 Tootenhill, Rathcoole, Co. Dublin
tel: +353 1 412 4476 mob: 086 26 25 438
fax: 1353 1 401 3748 e-mail: ronan@rmda.ie


Dwg. No.: 01

Scale: A1 1:1000

Date: 14.06.2019

Drawing By: GT

Checked By: RMD

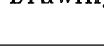Project Title:	Proposed development at Lands adjoining Brayton Park, Kildare Co. Kildare.		Dwg. No.:	02
Client:	Rycroft Homes Ltd.		Scale:	A3 1:500
Drawing Title:	Landscape Masterplan Phase 1		Date:	14.06.2019
Job No.:	1412		Drawing By:	ET
			Checked By:	EMD
 Ronan MacDiarmada & Associates Ltd. Landscape Architects and Consultants.				
5 Tooterhill, Rathcoole, Co. Dublin cell: +353 1 412 4476 mob: 086 26 25 438 fax: +353 1 401 3758 e-mail: ronan@macdiarmada.ie				



Phase 2 Location




Proposed Tree Planting

No.	Name.	Size.
1	Quercus robur 'Fastigiata',	14-16cm
2	Acer campestre 'Elsrijk'	14-16cm
3	Pyrus 'Chanticleer',	12-14cm
4	Betula utilis jacquemontii	14-16cm
5	Betula pendula,	14-16cm
6	Corylus columna	16-18cm
7	Alnus glutinosa	14-16cm
8	Malus sylvestris	120 cm r/b
9	Sorbus aucuparia,	14-16cm
10	Pinus sylvestris	120 cm r/b
11	Aesculus hippocastanum,	16-18cm
12	Quercus robur,	14-16cm
13	Tilia cordata,	14-16cm
14	Juglans nigra	120 cm r/b
15	Cedrus deodora,	120 cm r/b
16	Acer griseum	14-16cm
17	Amelanchier lamarckii	200 cm r/b
18	Arbutus unedo	120 cm r/b
19	Rhus typhina	120 cm r/b
20	Viburnum opulus	100cm r/b

H1 Proposed Native Hedgerow
Planting Mix
Boundary detail - Hedge mix
Whips, 60 - 90cm, 4 plants per m²
7.5% Euonymus europaeus
45% Crataegus monogyna
35% Ilex aquifolium
7.5% Quercus robur
5% Rosa canina
2 rows 400mm apart,
@ 450mm centres

H2 Proposed Native Hedgerow
Planting Mix
100% Front Garden detail - Hedge mix
2 rows
Eleaegnus x ebbingei
2 rows 400mm apart,
@ 450mm centres

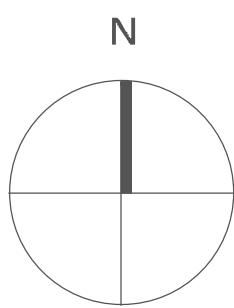

REV	DATE	BY	DESCRIPTION
Q	11.09.19	JC	Revised Paths
R	04.10.19	MR	Revised Paths & Turnabout
S	09.10.19	MR	Revised Paths & Turnabout
T	16.10.19	JC	Access gate relocated
U	24.10.19	MR	Revised Paths
V	25.10.19	MR	Revised Layout

Project Title:
Proposed Development at Lands adjoining Brayton Park,
Kilcock, Co. Kildare.

Client: Rycroft Homes Ltd.

Drawing Title: Landscape Masterplan Phase 2

Job No.: 1412

Ronan MacDiarmada + Associates Ltd.
Landscape Architects and Consultants.

5 Tootenhill, Rathcoole, Co. Dublin
tel: +353 1 412 4476 mob: 086 26 25 438
fax: 1353 1 401 3748 e-mail: ronan@rmda.ie

Dwg. No.: 03

Scale: A1 1:500

Date: 14.06.2019

Drawing By: GT

Checked By: RMD

Boundary between Back Gardens

1300

1900



300

Rigid Premier Panel, Round Top, Close Slats, 10mm x 45mm Framing, 10mm x 16mm T.G., Pressure Treated, 70mm E.

Concrete H posts

Gravel Board

Foundation to Engineer Specifications

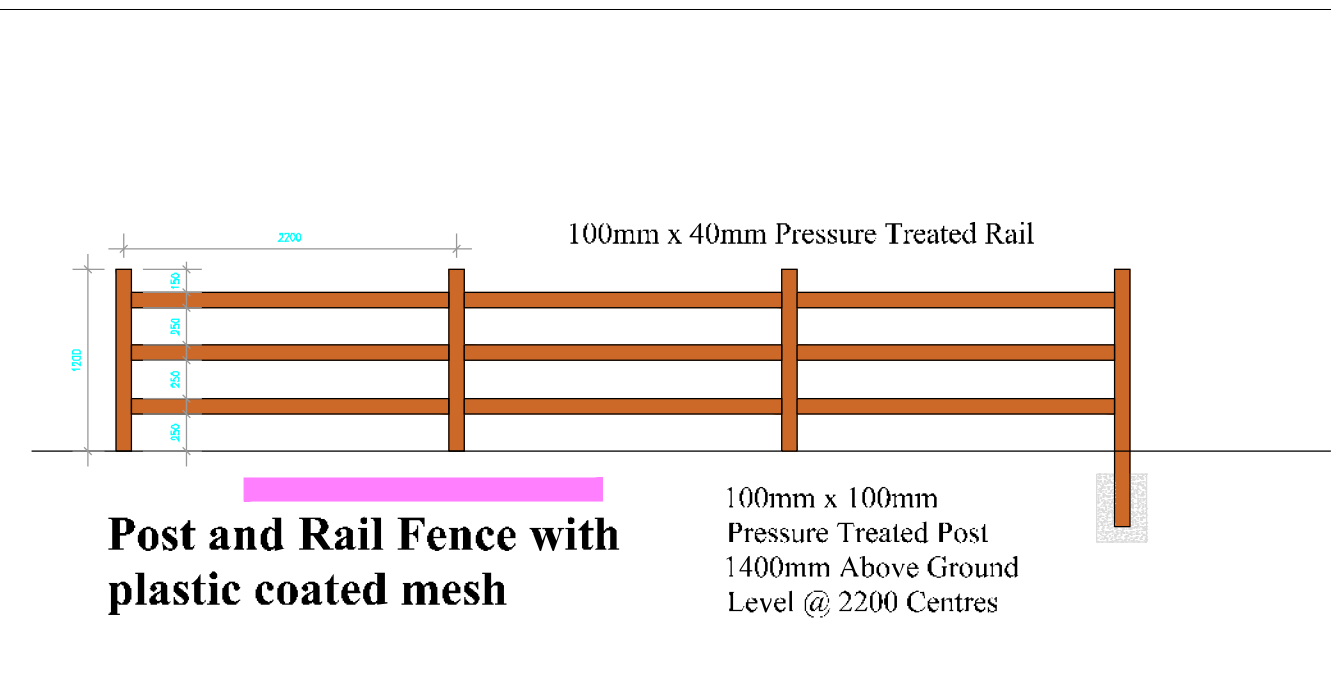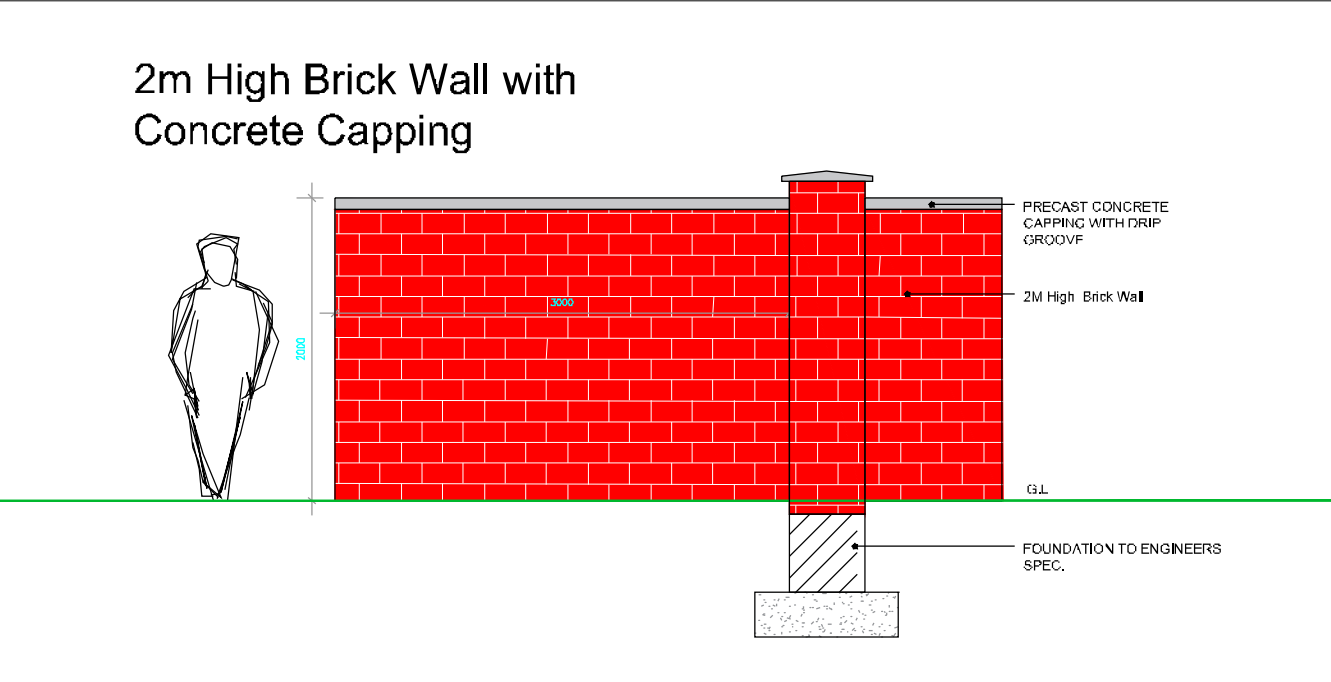

TYPICAL PEDESTRIAN GATE (g)

2.2m High Slates Per Wall with Concrete Cais (and Ornamental Gate (Iron or similar).

Foundation to Engineer Spec. or similar approved

[illegible]

Access to open space
Pedestrian access and
Locked Gates for KCC
maintenance vehicles
access only.

[illegible]

Project Title:		Proposed Development at Lands adjoining Brayton Park, Kilkcrob, Co. Kildare.	
Client:		Rycroft Homes Ltd.	
Drawing Title:		Boundary Plan Phase 1	
Job No.:		1412	
		Ronan MacDiarmada + Associates Ltd. Landscape Architects and Consultants.	
5 Toolehill, Rukeelock, Co. Dublin teln: +353 1 412 4470 fax: +353 1 401 3768		mob: 086 26 25 438 e-mail: ronan@rmd.ie	
This drawing is			

Dwg. No.:	04
Scale:	A0 1:500
Date:	14.06.2019
Drawing By:	GT
Checked By:	RMD





This drawing is copyright

Boundary Plan Phase 2 Scale 1:500@A1





- Landscape Treatments**
- Boundary Treatment 1: 2.5m High Noise Barrier or similar approved
 - Boundary Treatment 2: 3.5m High Noise Barrier or similar approved
 - Boundary Treatment 3: 2m High Block Wall or similar approved
 - Boundary Treatment 4: 1.5m High Wooden Panel Fence, Concrete Post or similar approved
 - Boundary Treatment 5: 2m High Feature Wall - Stone Wall, Fair Face to Private Realm or similar approved
 - Boundary Treatment 6: 2m High Feature Wall - Brick Wall, Fair Face to Private Realm or similar approved
 - Boundary Treatment 7: 1.2m Metal Railing or similar approved
 - Boundary Treatment 8: 1.2m Post and Rail or similar approved
 - Boundary Treatment 9: 2m High Feature Wall - Dry Dash, Fair Face to Private Realm or similar approved
 - Boundary Treatment 10: 2m High Feature Wall - Dry Dash, Fair Face to Private Realm or similar approved
 - Pedestrian Gate: see details or similar approved
 - Vehicle Gate across Pedestrian Gate: see details or similar approved

Boundary Treatments Scale 1:50@A1

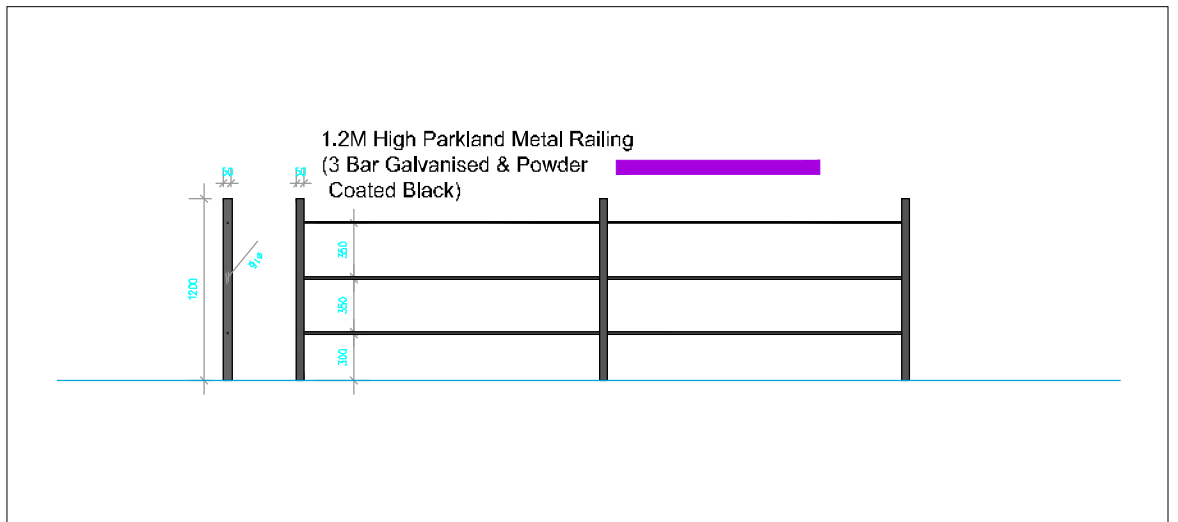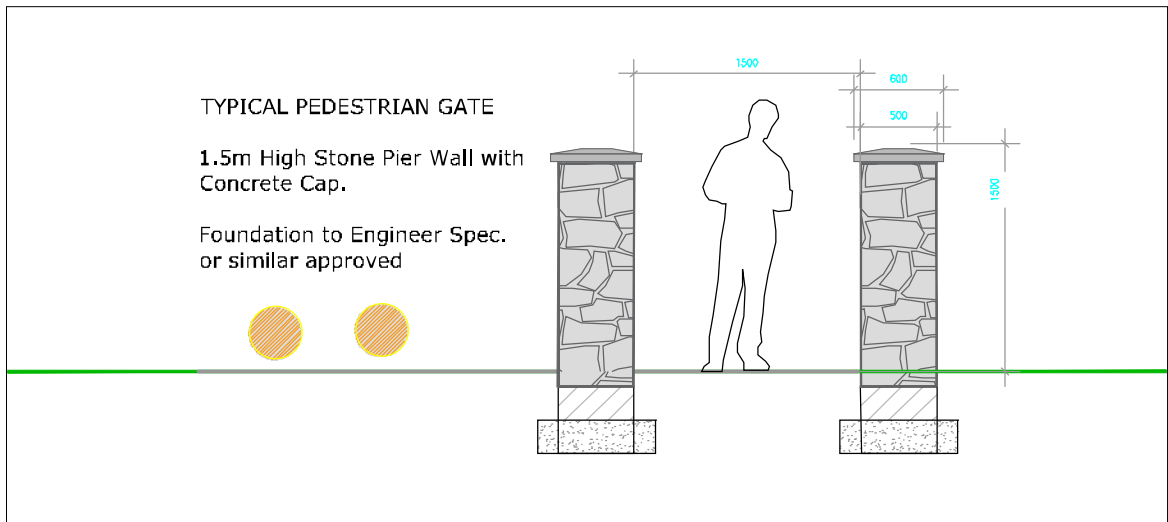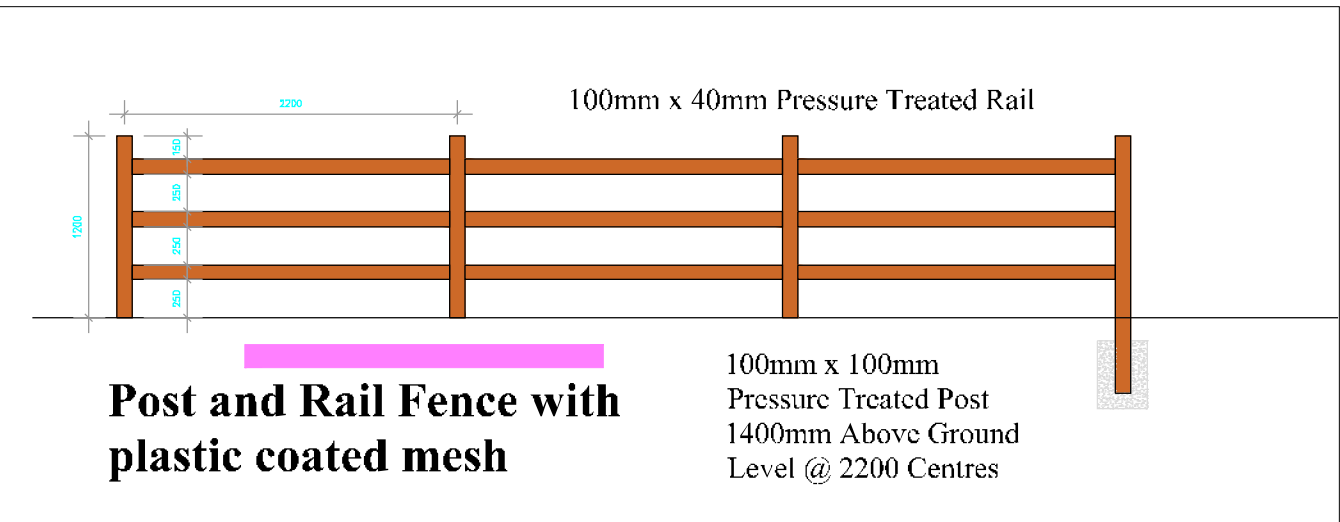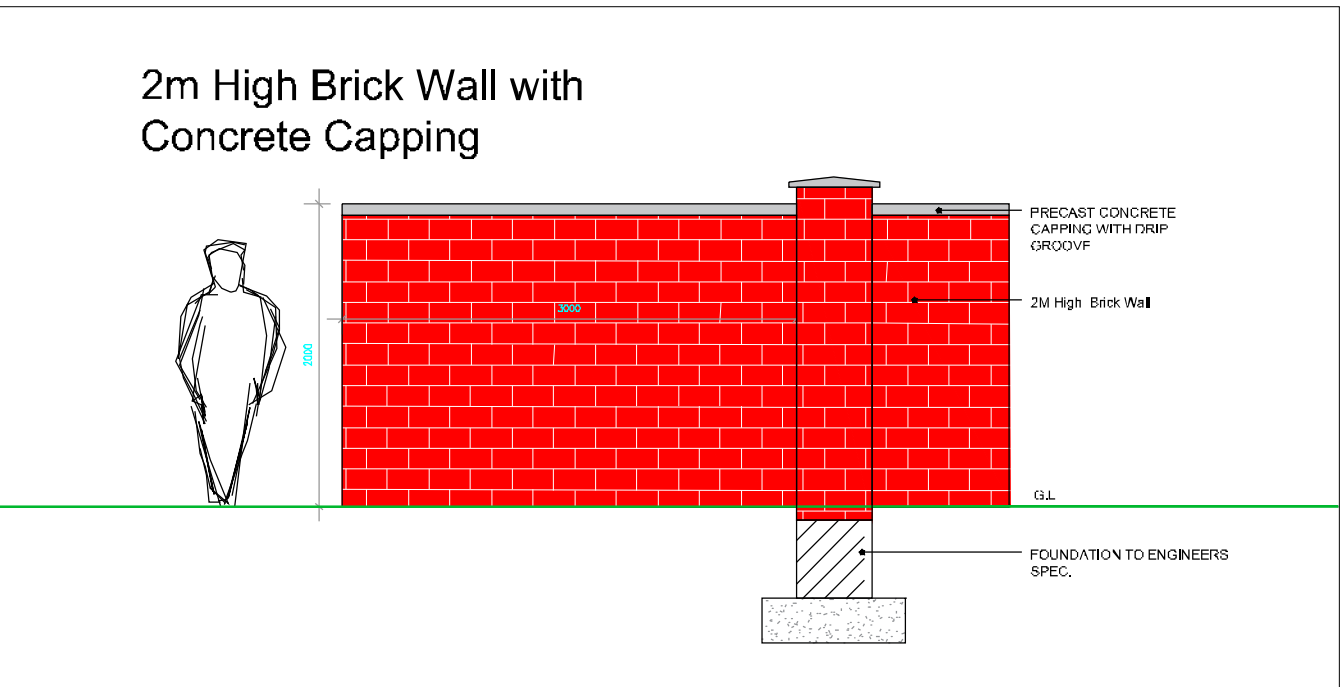

- H1 Proposed Native Hedgerow Planting Mix**
- Boundary detail - Hedge mix
 - Whips, 60 - 90cm, 4 plants per m²
 - 7.5% Euonymus europaeus
 - 45% Crataegus monogyna
 - 35% Ilex aquifolium
 - 7.5% Quercus robur
 - 5% Rosa canina
- 2 rows 400mm apart, @ 450mm centres

- H2 Proposed Native Hedgerow Planting Mix**
- 100% Front Garden detail - Hedge mix
 - 2 rows
 - Eleagnus x ebbingei
- 2 rows 400mm apart, @ 450mm centres

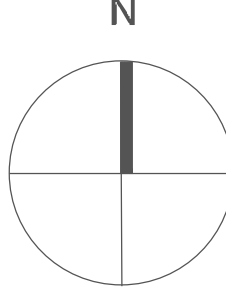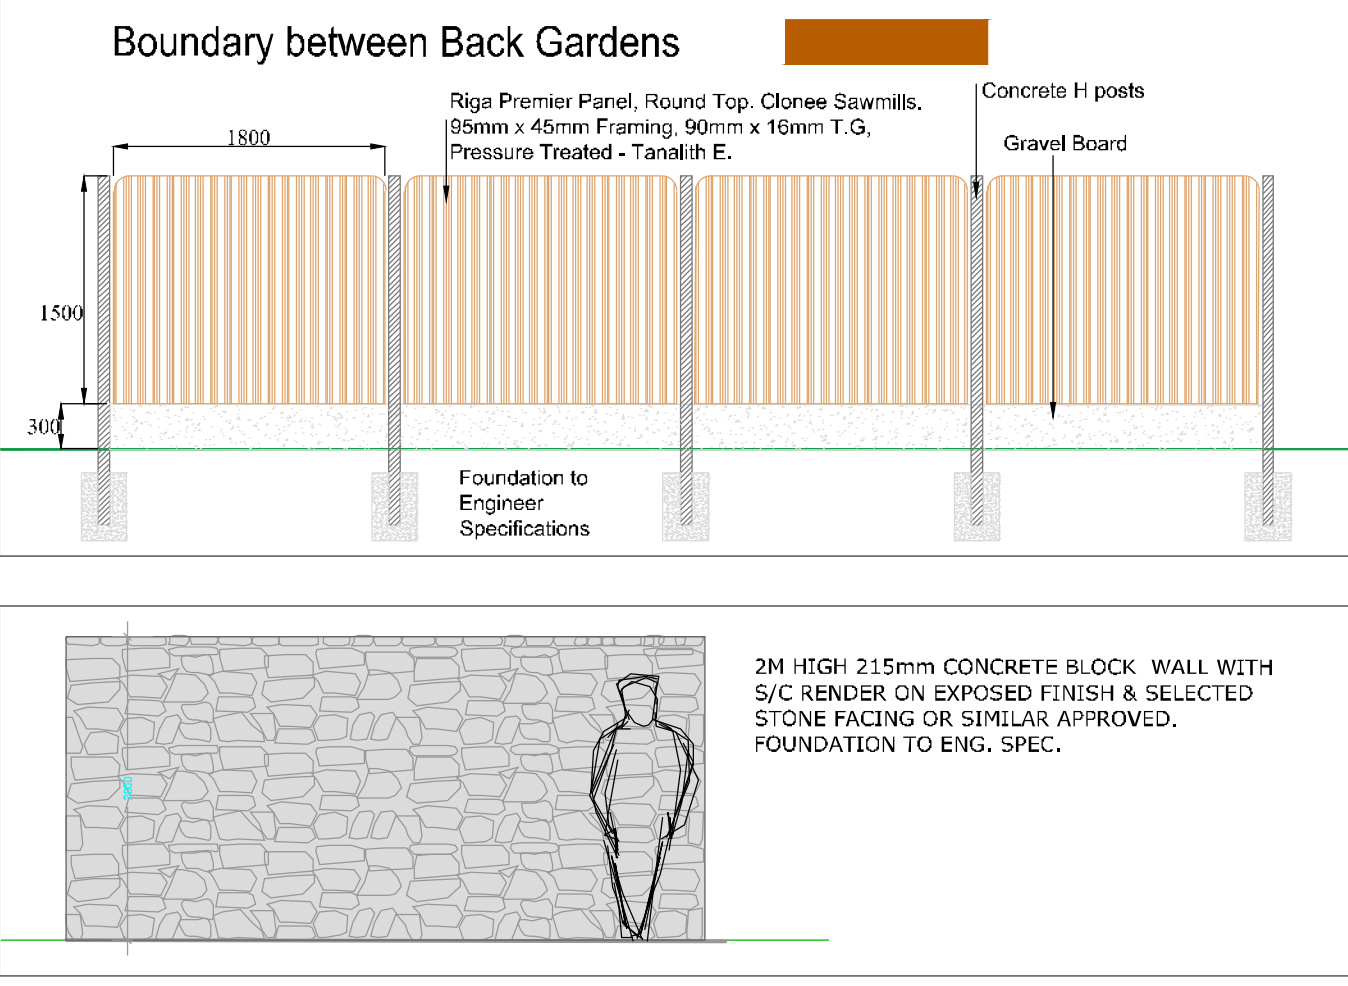

Revisions:				Project Title: Proposed Development at Lands adjoining Brayton Park, Killock, Co. Kildare.		Dwg. No.: 05
REV	DATE	BY	DESCRIPTION	Client: Rycroft Homes Ltd.		Scale: A1 1:500
Q	11.09.19	JC	Revised Paths	Drawing Title: Boundary Plan Phase 2		Date: 14.06.2019
R	04.10.19	MR	Revised Paths & Turnabout	Job No.: 1412		Drawing By: GT
S	09.10.19	JC	Revised Paths & Turnabout	Checked By: RMD		
T	16.10.19	JC	Access gate relocated	 Ronan MacDiarmada + Associates Ltd. Landscape Architects and Consultants. 5 Tootenhill, Rathcoole, Co. Dublin tel: +353 1 412 4476 mob: 086 26 25 438 fax: 1353 1 401 3748 e-mail: ronan@rmd.ie		
U	24.10.19	MR	Revised Paths			
V	25.10.19	MR	Revised Layout			
				This drawing is copyright ©		

Combined Landscape & Arborist scale 1:1000@A1

Legend:

● Category (A, A1, A2, A3)
Those of high quality and value, in such a condition as to be able to make a substantial contribution (a minimum of 40 years)

● Category (C, C1, C2, C3)
Those of low quality and value currently in adequate condition to remain until new planting could be established (a minimum of 10 years) or young trees with a stem diameter below 150mm

● Category (B, B1, B2, B3)
Those of moderate quality and value, those in such a condition as to make a significant contribution (a minimum of 20 years)

● Category (U)
Those in such condition that any existing value would be lost within 10 years and which should, in the current context, be removed for reasons of sound arboricultural management

1 EXISTING TREE CANOPY BASED ON DIMENSIONS GATHERED ON SITE IN 4 DIRECTIONS, NORTH, SOUTH, EAST AND WEST

2 ROOT PROTECTION ZONE BASED ON 12 TIMES THE (DBH) AT CHEST HEIGHT

3 TREE TAG NUMBER

4 TREE TO BE RETAINED

5 TREE TO BE REMOVED

6 TREE CATEGORY BASED ON BS:5837 2012 CRITERIA

7 DECIDUOUS TREE CANOPY

8 EVERGREEN TREE CANOPY

01 TABLES BS 5837-2012

Key

— TREE SURVEY BOUNDARY

— Hedgerows

— Hedgerows to be removed

AGE GROUPINGS

Y = YOUNG

MA = MIDDLE AGE

M = MATURE

OM = OVER MATURE

V = VETERAN



Landscape Treatments

Soft Landscape Treatment

- Proposed Tree planting - Stockist
- Existing Trees
- Retain Existing Hedgerow
- Meadow areas to be planted - around existing hedgerow
- General grass areas
- Open space
- Private grass areas
- Ground cover mix
- H1 Native Hedgerow
- H2 Front garden hedgerows (Eucalyptus x ebbingei)
- Bulk planting mix
- Playground - Safe Grass or similar approved
- Grass Cote or similar approved

Hard Landscape Treatment

- Permeable paving-driveways or similar approved
- Permeable paving-on street parking or similar approved
- Homezone-coloured chip in top layer, or similar approved
- Brushed Concrete Footpath or similar approved
- Tarmac/carse surface or similar approved
- Existing PCC Path
- Ritter surface to allow KCC Vehicle access

Boundary Treatment

- Boundary Treatment 1: 2.5 m High White Barrier or similar approved
- Boundary Treatment 2: 3.5 m High Noise Barrier or similar approved
- Boundary Treatment 3: 2 m High Black Wall or similar approved
- Boundary Treatment 4: 1.0 m High Wooden Panel Fence, Concrete Post or similar approved
- Boundary Treatment 5: 2 m High Feature Wall - Stone Wall, Fair Face to Private Realm or similar approved
- Boundary Treatment 6: 2 m High Feature Wall - Brick Wall, Fair Face to Private Realm or similar approved
- Boundary Treatment 7: 1.2 m Metal Railing or similar approved
- Boundary Treatment 8: 1.2 m Post and Railing, too close or similar approved
- Boundary Treatment 9: 2 m High Feature Wall - Dry Dash, Fair Face to Private Realm or similar approved
- Pedestrian Gate: see details or similar approved
- Vehicle Gated access: see details or similar approved
- Bin Store: No vehicle access to back garden

NATURAL PLAY ITEMS:

- Play Item 1: Sway Alley x 1000 (x 1 similar approved)
- Play Item 2: Twisted Rod WOODEN 1000 (x 1 similar approved)
- Play Item 3: Balancing Beam (x 1 similar approved)
- Play Item 4: Overhead Glass netting (x 1 similar approved)
- Play Item 5: Parallel Bars 1000 (x 1 similar approved)
- Play Item 6: Embankment Slide (x 1 similar approved)
- Play Item 7: Butterfly Maze 1000 (x 1 similar approved)

Proposed Tree Planting

No.	Name.	Size.
1	Quercus robur 'Fastigiata'	14-16cm
2	Acer campestre 'Elsrijk'	14-16cm
3	Pyrus 'Chanticleer'	12-14cm
4	Betula utilis jacquemontii	14-16cm
5	Betula pendula	14-16cm
6	Corylus colurna	16-18cm
7	Alnus glutinosa	14-16cm
8	Malus sylvestris	120 cm r/b
9	Sorbus aucuparia	14-16cm
10	Pinus sylvestris	120 cm r/b
11	Aesculus hippocastanum	16-18cm
12	Quercus robur	14-16cm
13	Tilia cordata	14-16cm
14	Juglans nigra	120 cm r/b
15	Cedrus deodora	120 cm r/b
16	Acer griseum	14-16cm
17	Amelanchier lamarckii	200 cm r/b
18	Arbutus unedo	120 cm r/b
19	Rhus typhina	120 cm r/b
20	Viburnum opulus	100cm r/b

Revisions:

REV	DATE	BY	DESCRIPTION
Q	11.09.19	JC	Revised Paths
R	04.10.19	MR	Revised Paths & Turnabout
S	09.10.19	JC	Revised Paths & Turnabout
T	16.10.19	JC	Access gate relocated
U	24.10.19	MR	Revised Paths
V	25.10.19	MR	Revised Layout

Project Title: Proposed Development at Lands adjoining Brayton Park, Killock, Co. Kildare.

Client: Rycroft Homes Ltd.

Drawing Title: Combined Landscape & Arborist

Job No.: 1412

Dwg. No.: 06

Scale: A1 1:1000

Date: 14.06.2019

Drawing By: GT


Checked By: RMD

Ronan MacDiarmada + Associates Ltd.
Landscape Architects and Consultants.
5 Tootenhill, Rathcoole, Co. Dublin
tel: +353 1 412 4476 fax: +353 1 401 3748
mob: 086 26 25 438 c-mail: ronam@rmda.ie

This drawing is copyright ©

Turnabout Detail *Scale 1:200*

Indicative layout only, details to be determined and undertaken by the Planning Authority

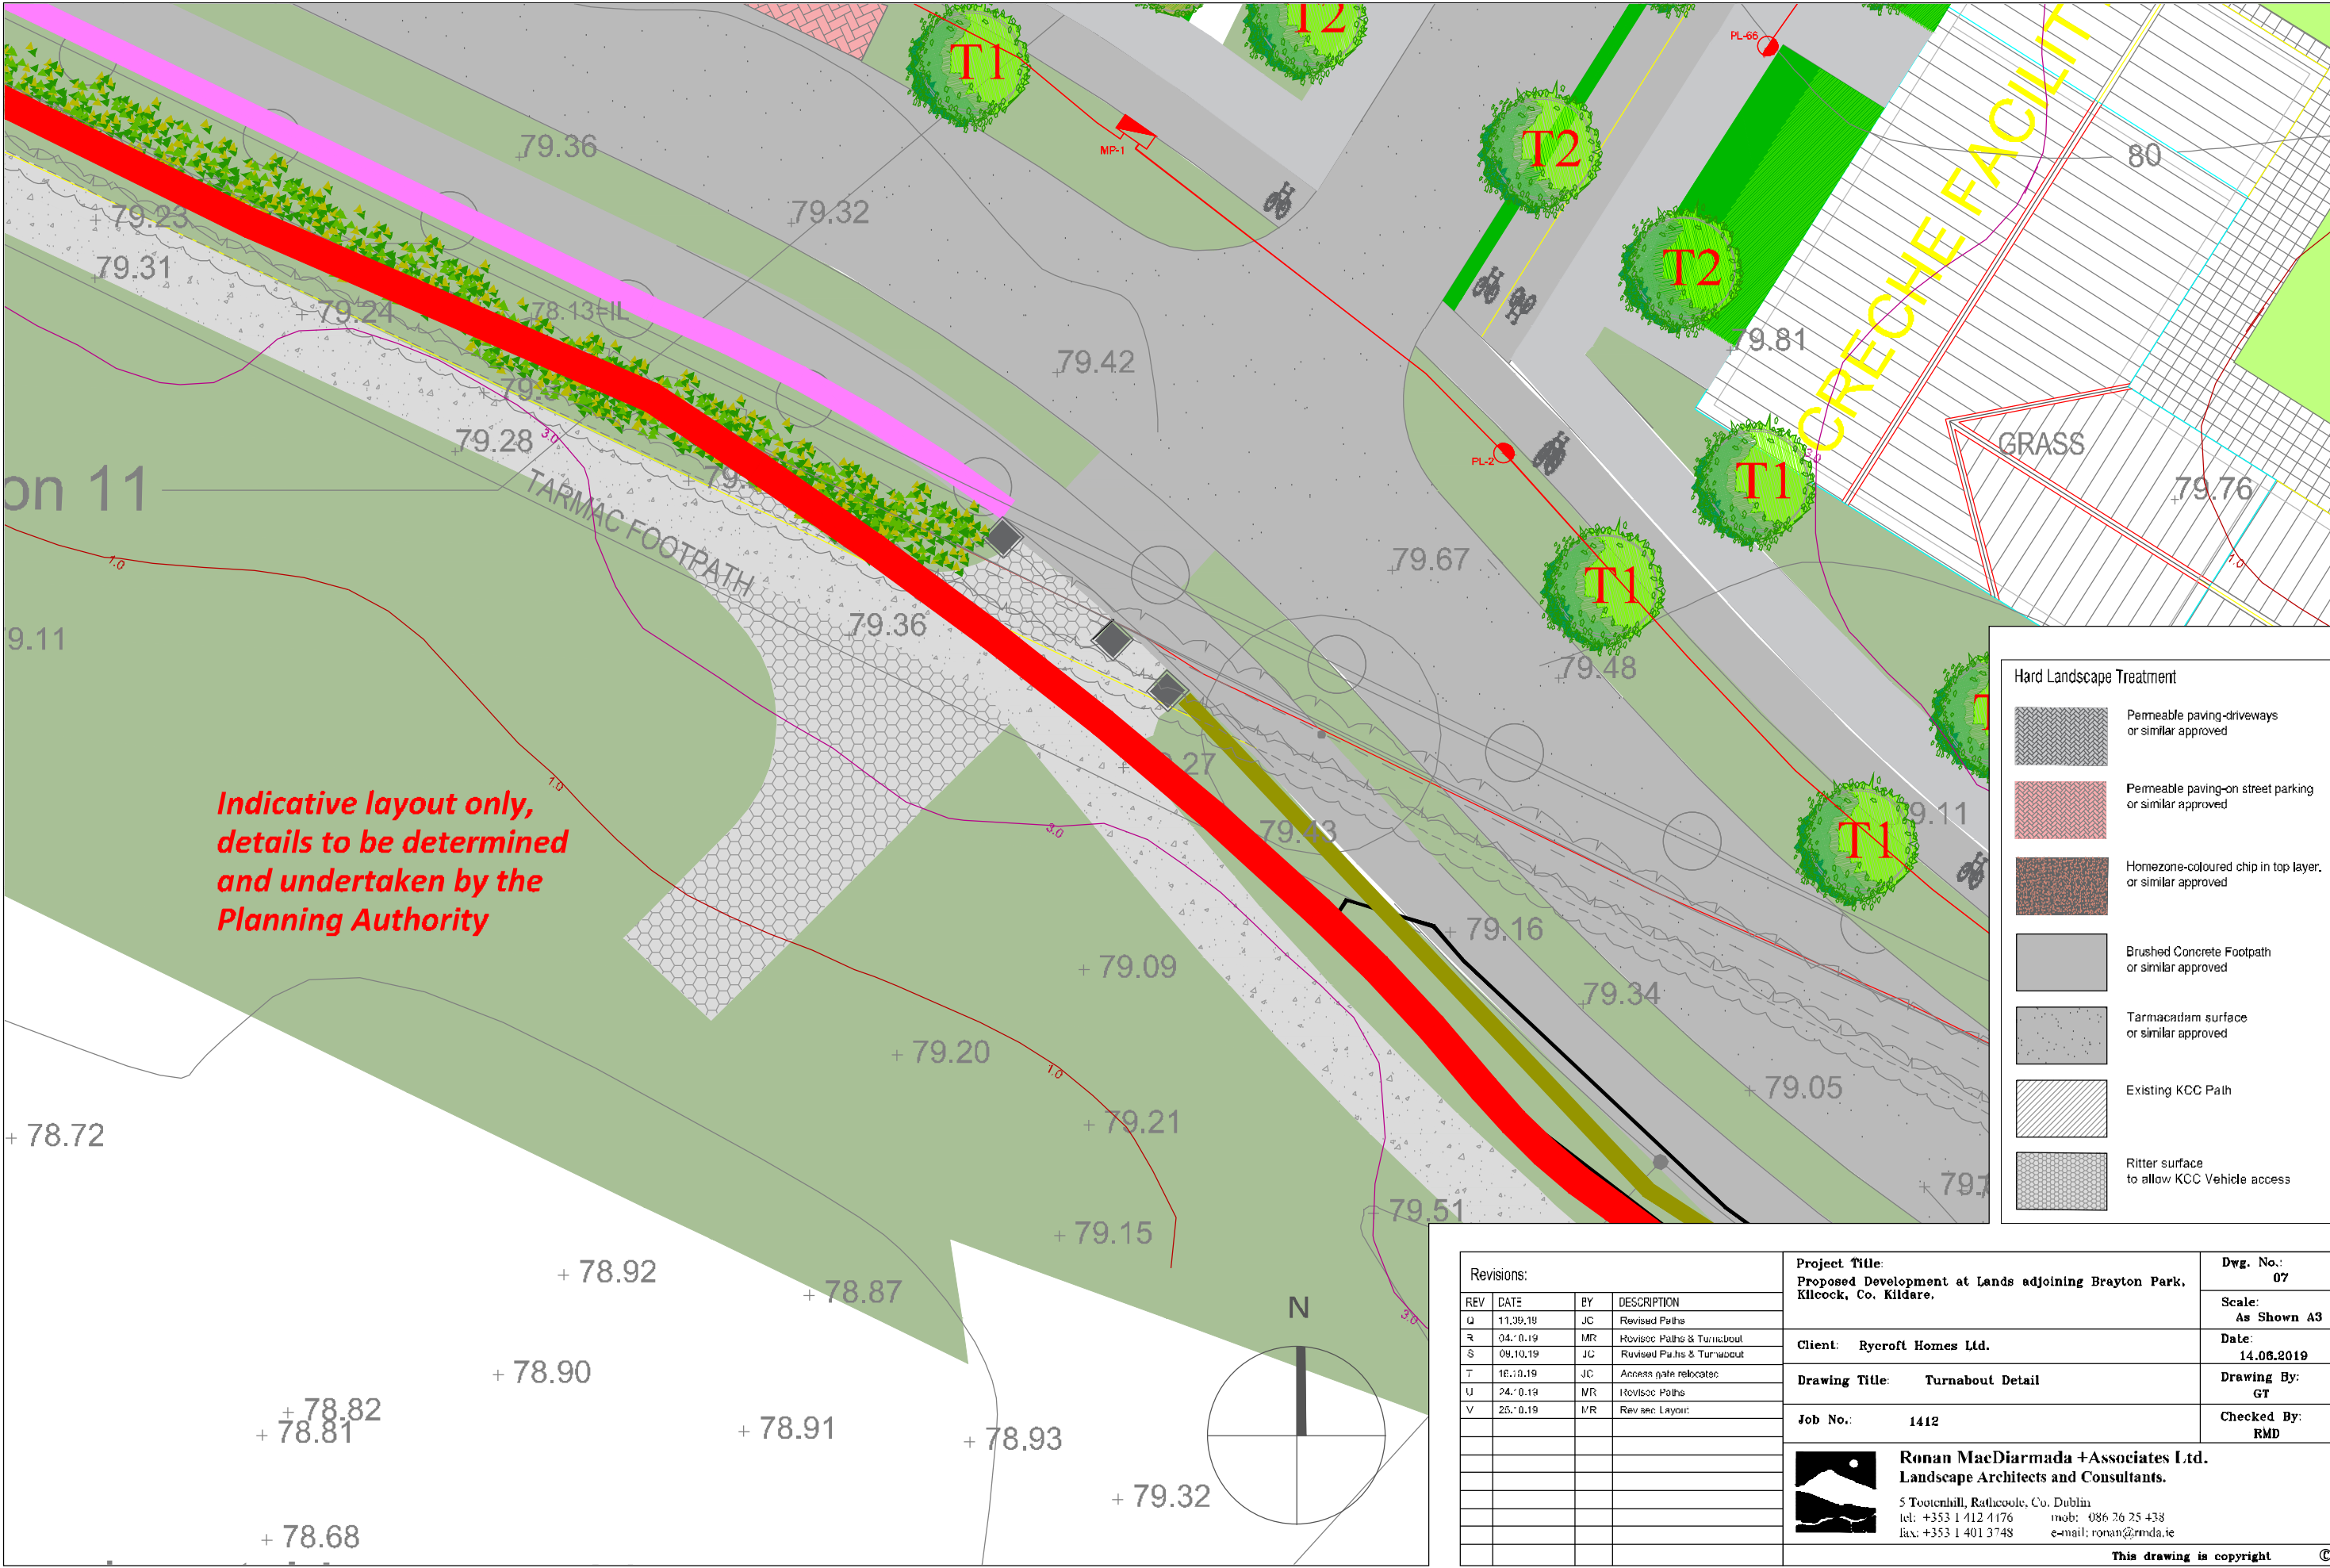

*Indicative layout only,
details to be determined
and undertaken by the
Planning Authority*

Hard Landscape Treatment

	Permeable paving-driveways or similar approved
	Permeable paving-on street parking or similar approved
	Homezone-coloured chip in top layer, or similar approved
	Brushed Concrete Footpath or similar approved
	Tarmacadam surface or similar approved
	Existing KCC Path
	Ritter surface to allow KCC Vehicle access

Revisions:				Project Title: Proposed Development at Lands adjoining Brayton Park, Kilcock, Co. Kildare.		Dwg. No.: 07	
REV	DATE	BY	DESCRIPTION	Client: Ryeroft Homes Ltd.		Scale: As Shown A3	
Q	11.09.19	JC	Revised Paths			Date: 14.06.2019	
R	04.10.19	MR	Revised Paths & Turnabout	Drawing Title: Turnabout Detail		Drawing By: GT	
S	09.10.19	JC	Revised Paths & Turnabout			Checked By: RMD	
T	16.10.19	JC	Access gate relocated	Job No.: 1412		 Ronan MacDiarmada + Associates Ltd. Landscape Architects and Consultants. 5 Tootenhill, Rathcoole, Co. Dublin tel: +353 1 412 4176 mob: 086 26 25 438 fax: +353 1 401 3748 e-mail: ronan@rmda.ie	
U	24.10.19	MR	Revised Paths				
V	25.10.19	MR	Revised Layout				

The diagram illustrates a cross-section of a proposed road layout. Key features include:

- BURM WITH NOISE BARRIER**: Located on the far left, with a peak elevation of 81.50.
- PATH**: A paved path with a centerline elevation of 80.00.
- OPEN SPACE**: A large open area with a tree and a rectangular structure labeled **TANK 2 - See Engineer drawings for details**.
- CYCLEWAY**: A paved path with a centerline elevation of 80.00.
- GRASS**: A grassy area with a centerline elevation of 80.30.
- PATH**: A paved path with a centerline elevation of 81.30.
- OPEN SPACE**: An open area with trees.
- ROAD**: A paved road with a centerline elevation of 81.45, featuring a car and a pedestrian.
- PATH**: A paved path with a centerline elevation of 81.45.
- PLANTING BETWEEN SPACES**: A row of trees and shrubs.
- F.F.L 81.60**: Finished Floor Level at the far right end of the section.

The diagram illustrates a cross-section of a proposed road layout. On the left, a building is shown with a finished floor level (F.F.L.) of 80.40. To the right of the building is a tree. The road layout includes a central lane flanked by verges, with a parking area on the left side. The road surface elevations are marked as 80.25 and 80.075. To the right of the road is an existing path with a tree, and the existing path elevations are marked as 79.30 and 78.83. The diagram also shows the existing ground level and the proposed road profile.

The diagram illustrates a cross-section of a proposed road layout. Key features include:

- PAVILION:** Located on the left side of the section.
- PAVILION F.F.L. 77.75:** The Finished Floor Level of the pavilion is marked at 77.75.
- PARKING:** A designated area for parking, featuring a tree.
- ROAD:** The main road surface, with an elevation of 77.82.
- VERGE:** The edge of the road, with an elevation of 77.97.
- PATH & CYCLEWAY:** A designated path and cycleway area.
- BUFFER/HABITAT AREA:** A green buffer area with trees, sloping downwards to the right.

This drawing is copyright